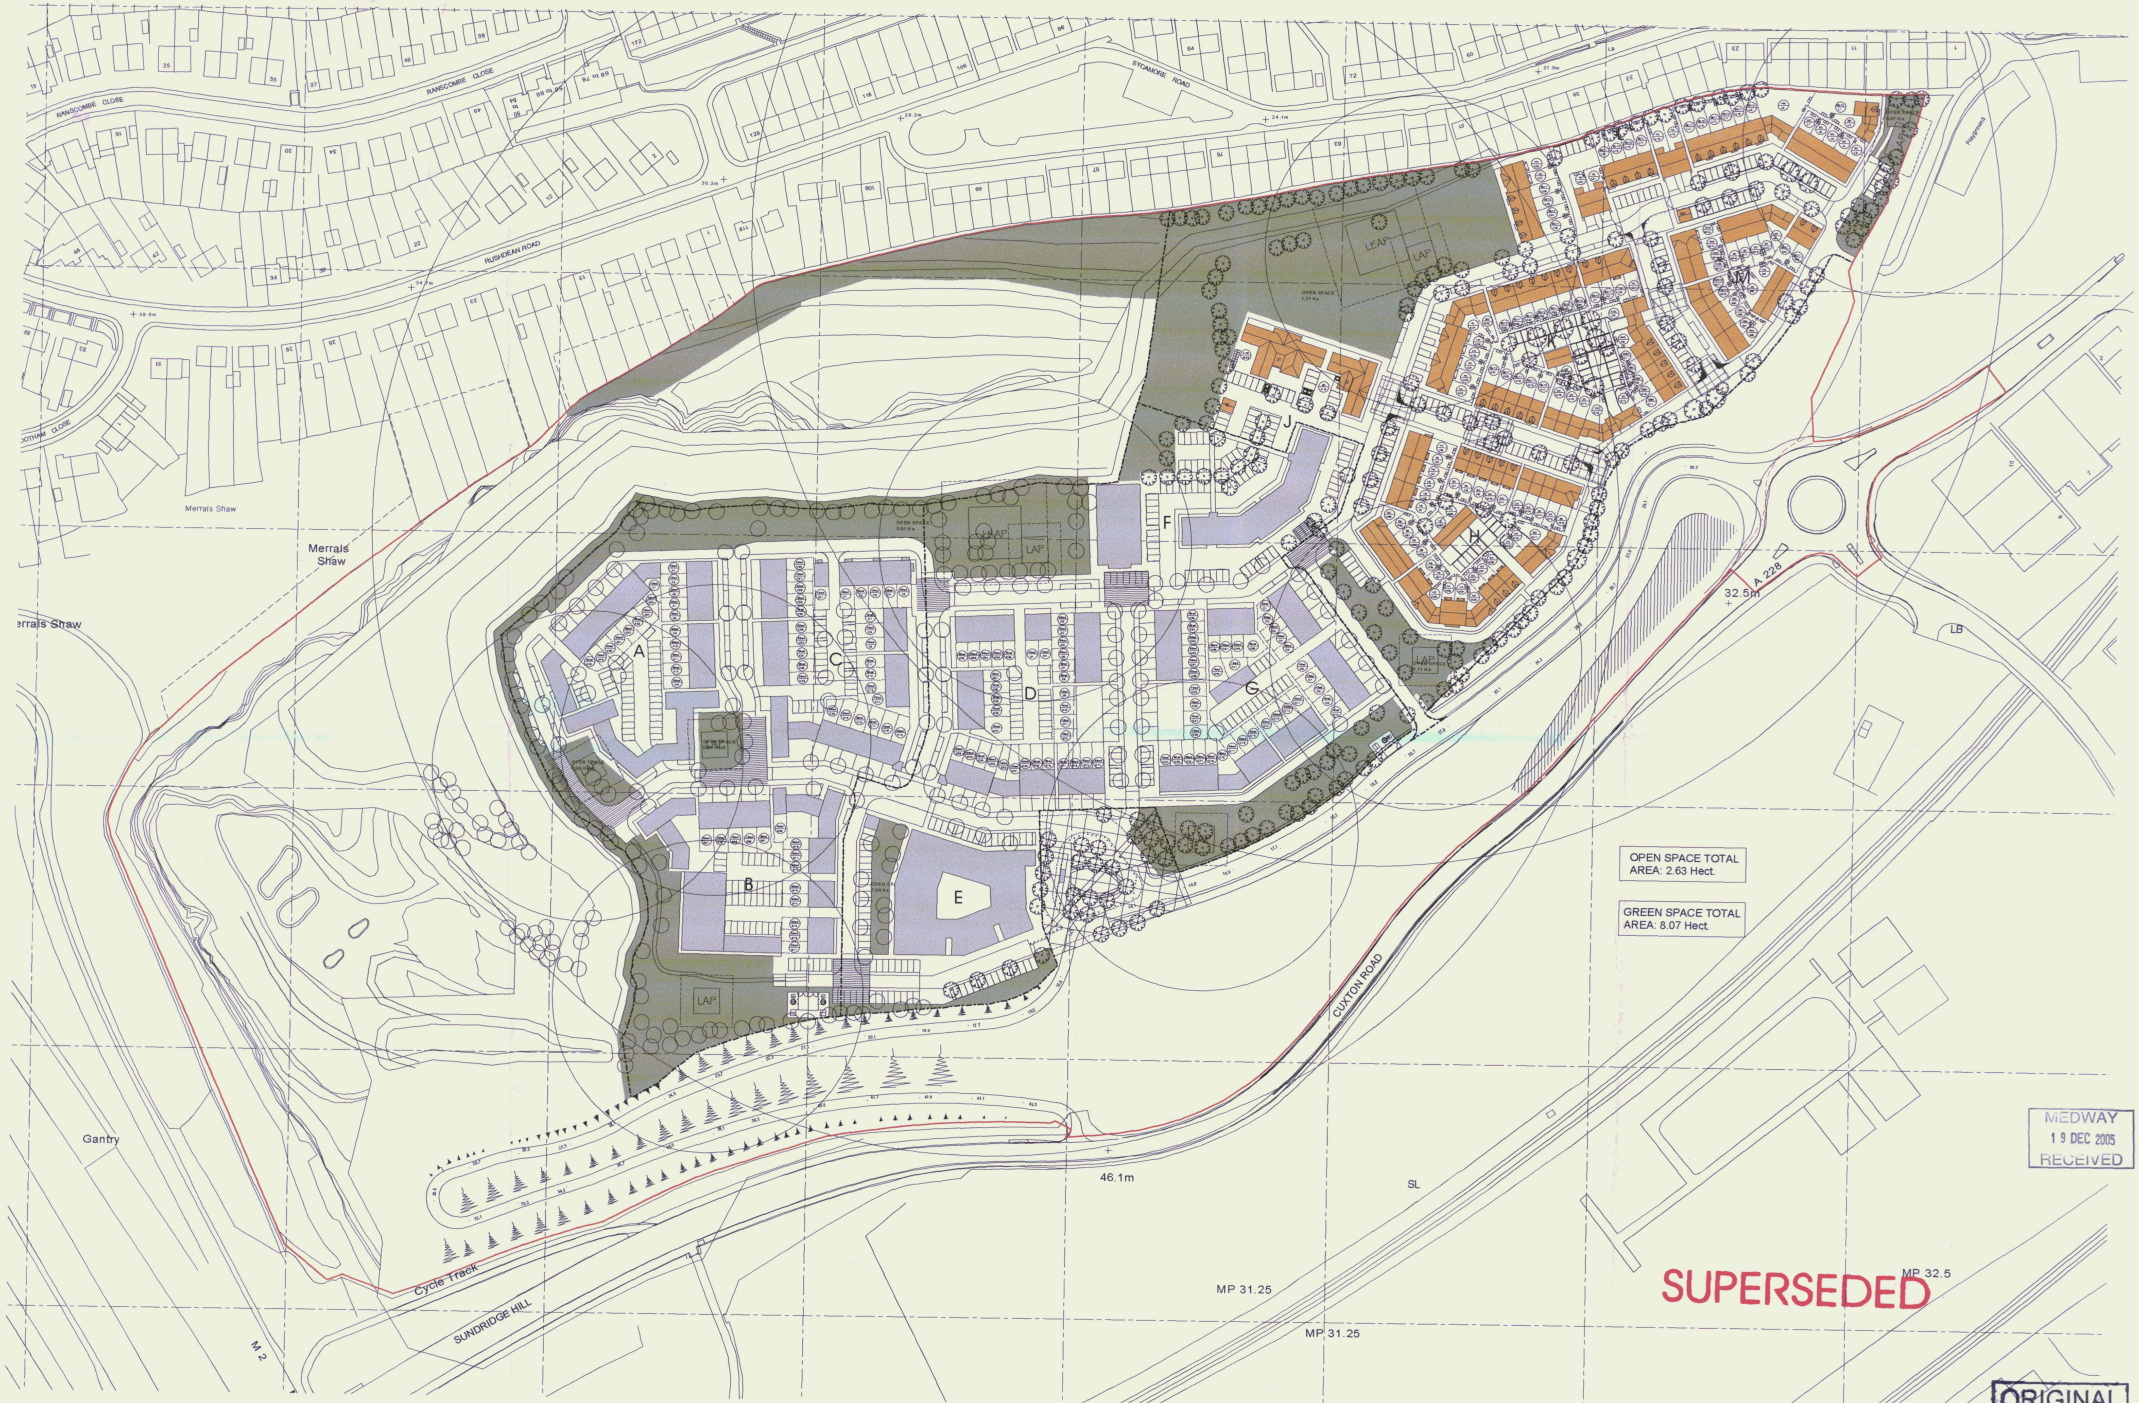

Persimmon Homes S.E.

Medway Gate
Cuxton

title P.O.S. & Play Areas Masterplan
drawing no A3760/2.1/03
drawn ED/GS/FRB
checked
scale 1:1000 @ A1
date 12/05

PRP